
STREETS FOR PEOPLE

NORTHERN RESERVOIR PACKAGE

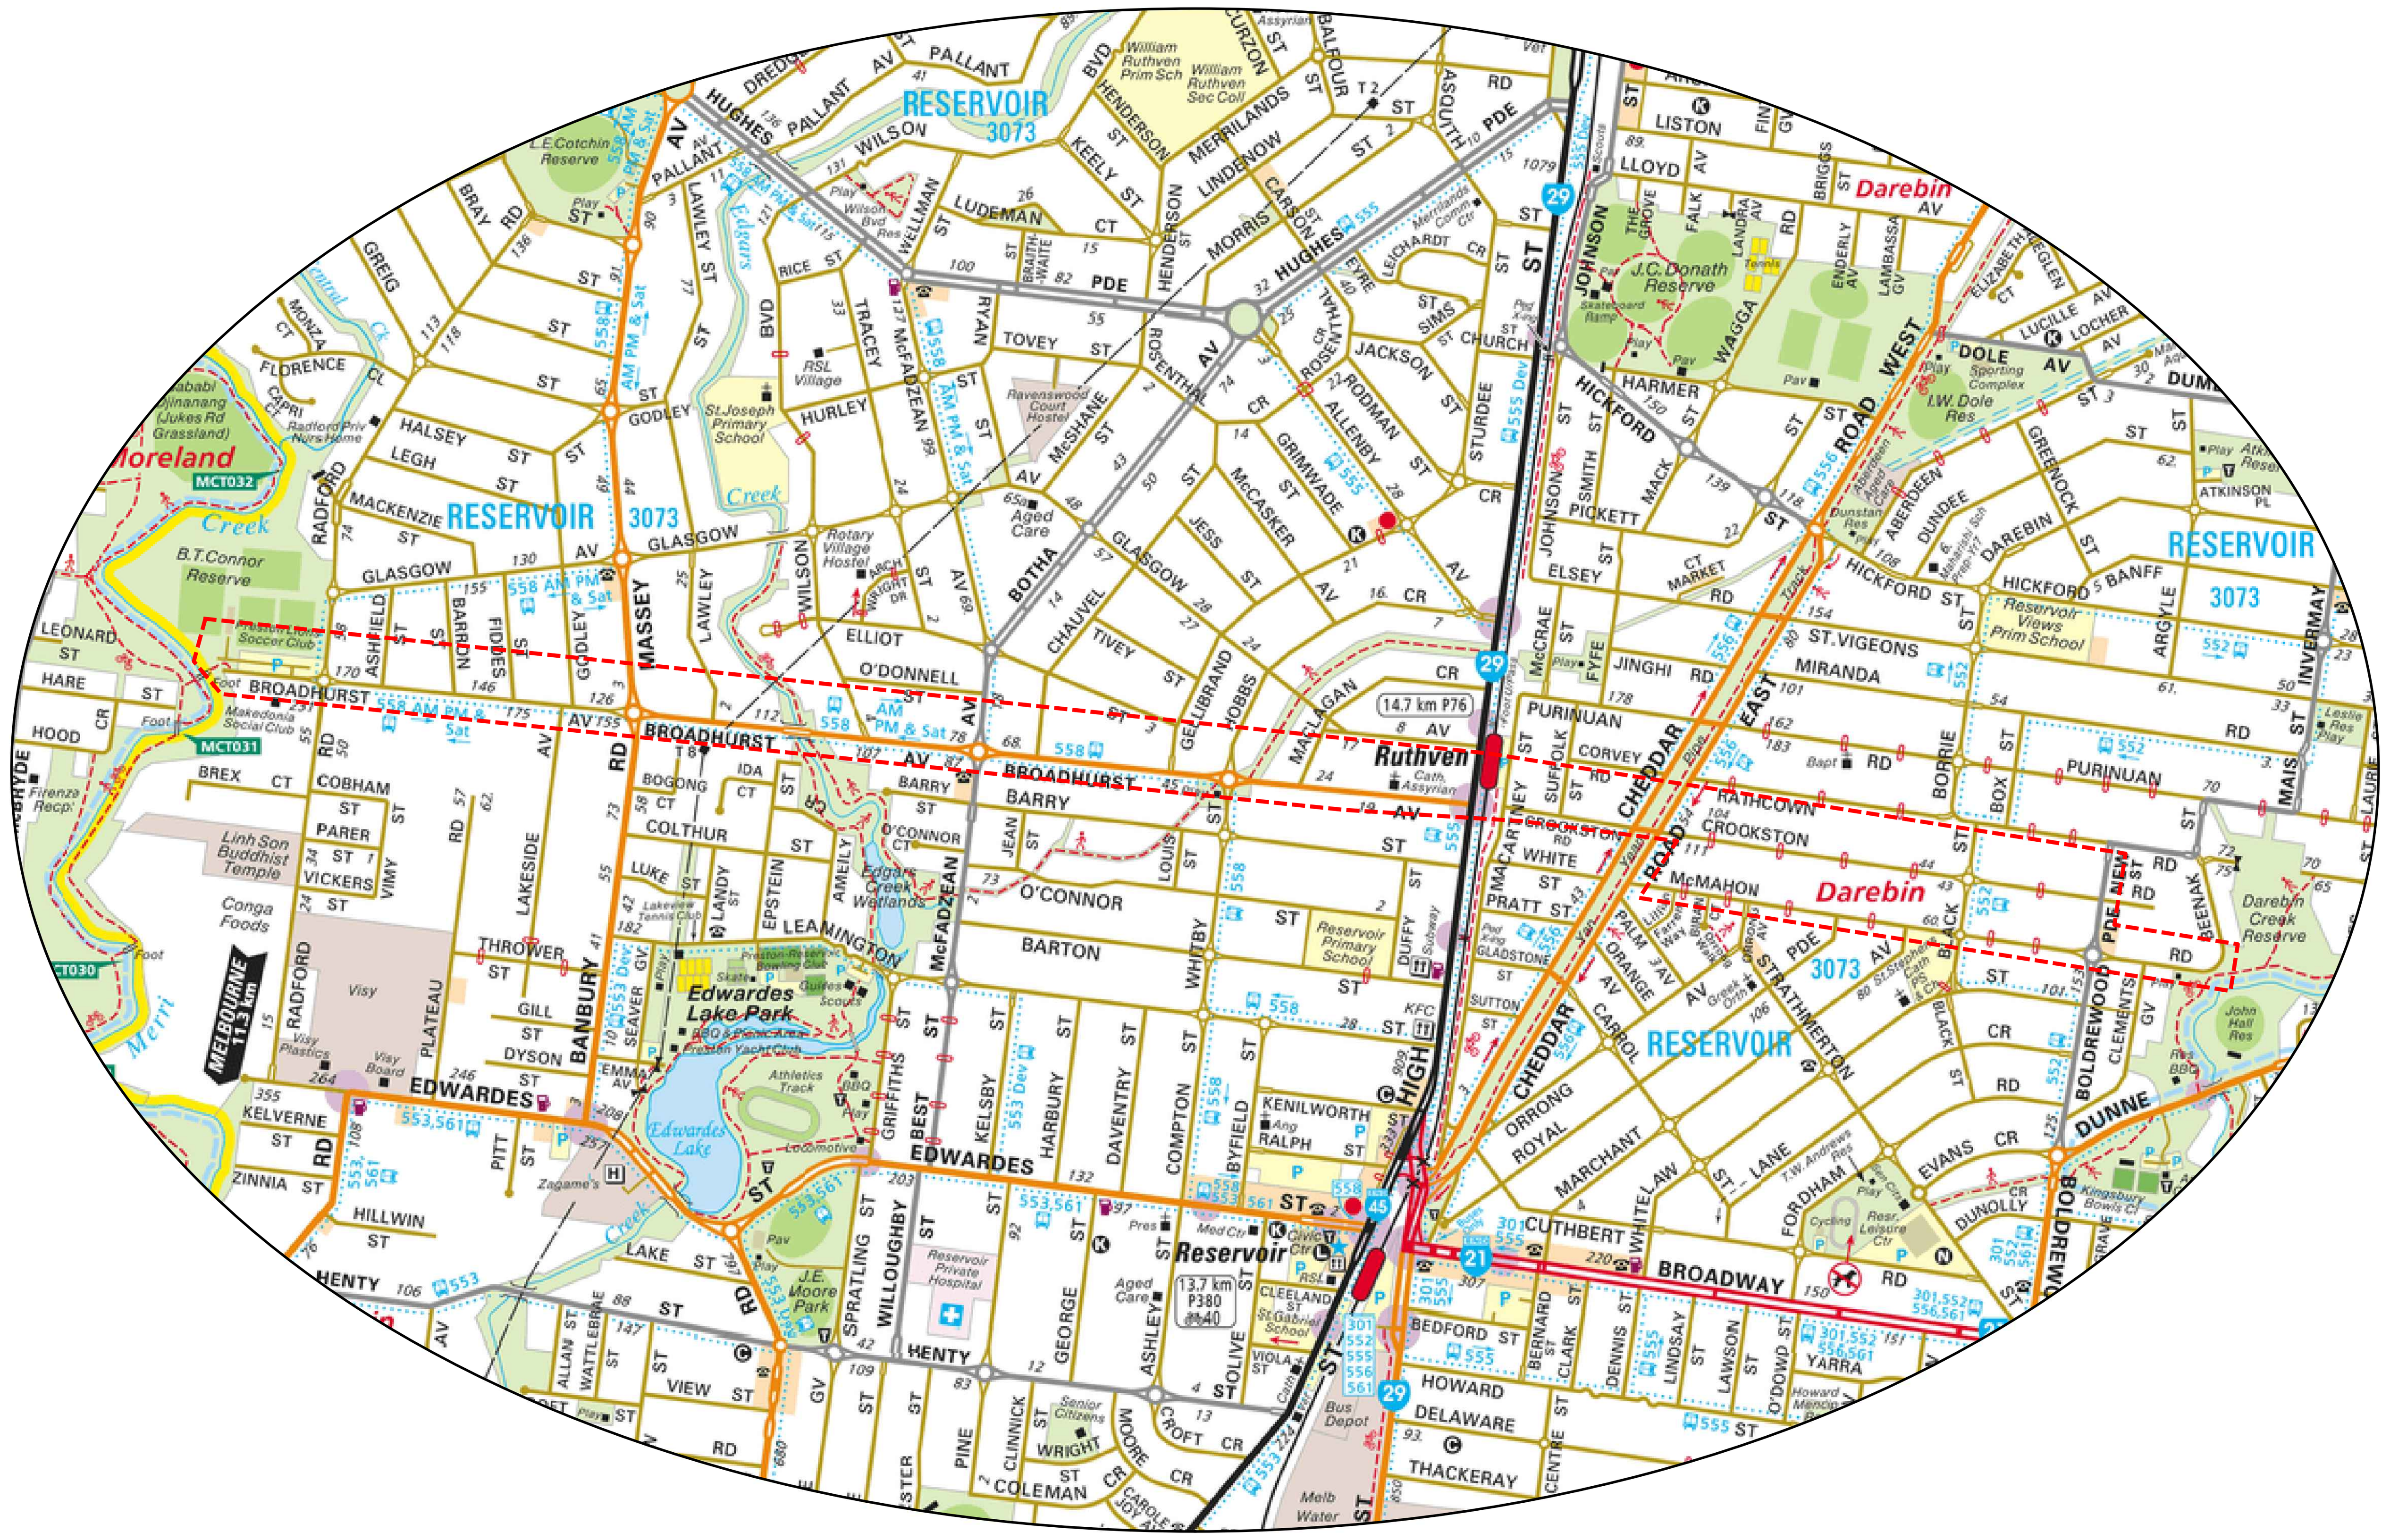

PROJECT INDEX	
PROJECT 1	RAISED PEDESTRIAN CROSSING AT BROADHURST AVE / RADFORD ROAD
PROJECT 2	SHARROW LINEMARKING AT BROADHURST AVE / RADFORD ROAD
PROJECT 3	OFF-ROAD SHARED USER PATH/ WAYFINDING / SEAT /BIKE STATION AT BROADHURST AVE / RADFORD ROAD
PROJECT 4	TRAFFIC CALMING MEASURE AT HIGH STREET / CHAUVEL STREET
PROJECT 5	TRAFFIC CALMING MEASURE AT CHEDDAR ROAD LINEAR RESERVE / NEW STREET
PROJECT 6	FOUR RAISED PEDESTRIAN CROSSINGS AT CROOKSTON ROAD / BLACK STREET
PROJECT 7	SHARROW LINEMARKING AT CROOKSTON ROAD / BLACK STREET
PROJECT 8	RAISED ROUNDABOUT AT McMAHON ROAD/ BOLDREWOOD PARADE
PROJECT 9	TRAFFIC CALMING MEASURE AT McMAHON ROAD/ CLEMENTS GROVE

GTAconsultants
www.gta.com.au
Melbourne 03 9851 9600
Sydney 02 8448 1800
Brisbane 07 3113 5000
Adelaide 08 8334 3600
Perth 08 6169 1000

City of
DAREBIN

RELOCATE EXISTING TREES

3.0 m SHARED USER PATH

3.0

SEATING / BIKE STATION LOCATION



BROADHURST

AVENUE

FOR CONTINUATION REFER TO SHEET 05

N

City of DAREBIN

PRELIMINARY PLAN
FOR DISCUSSION PURPOSES ONLY SUBJECT TO CHANGE WITHOUT NOTIFICATION

WARNING
BEWARE OF UNDERGROUND SERVICES
THE LOCATIONS OF UNDERGROUND SERVICES ARE APPROXIMATE ONLY AND THEIR EXACT POSITION SHOULD BE PROVEN ON SITE. NO GUARANTEE IS GIVEN THAT ALL EXISTING SERVICES ARE SHOWN.

AMENDMENTS

ISSUE	DATE	DESCRIPTION	BY	CHK.	APP.
P1	05.07.19	FINAL ISSUE	L.W	J.L	A.D

GENERAL NOTES
1. ALL DIMENSIONS AND RADII ARE IN METRES AND ARE TO THE FACE OF KERB AND CHANNEL.

2. BASE INFORMATION OBTAINED FROM NEARMAP AERIAL PHOTOGRAPHY DATABASE AND FEATURE AND LEVEL SURVEY FROM GEOMATIC SURVEYS DATED 22 JUNE 2019
GTA CONSULTANTS DOES NOT TAKE ANY RESPONSIBILITY FOR THE ACCURACY OF THE EXISTING CONDITIONS BASE (AERIAL PHOTOGRAPHY) ON WHICH THE SETOUT DETAIL IS BASED.
PRIOR TO COMMENCEMENT OF CONSTRUCTION, THE EXISTING CONDITIONS INCLUDING UNDERGROUND SERVICES SHOULD BE VERIFIED ON SITE.

3.DECLARED LOCAL ROAD - BROADHURST AVENUE - SPEED ZONE 50KM/H - DESIGN SPEED 50KM/H

DESIGNED: L. WOLFF	DESIGN CHECK: J. LAING
DRAWN: L.WOLFF	DRAFTING CHECK: J. LAING
APPROVED BY: A. DELLISOLA	DATE APPROVED FOR INITIAL ISSUE: 05 JULY 2019
SCALE A1 Hor. 0 2.5 5 Ver. 0 2.5 5 — 1:250	CAD FILE NO. V175070-01-P1.dgn


GTA consultants
www.gta.com.au
Melbourne 03 9851 9600
Sydney 02 8448 1800
Brisbane 07 3113 5000
Adelaide 08 8334 3600
Perth 08 6169 1000

CLIENT CITY OF DAREBIN

STREETS FOR PEOPLE
NORTHERN RESERVOIR PACKAGE
PROJECT 3
BROADHURST AVENUE
FUNCTIONAL LAYOUT PLAN

MAP REF.	DRAWING NO.	SHEET	ISSUE
18/D3	V175070-01-04	04 OF 30	P1

PLOTTED BY: lachlan.wolff ON 5/07/2019 AT 5:32:32 PM

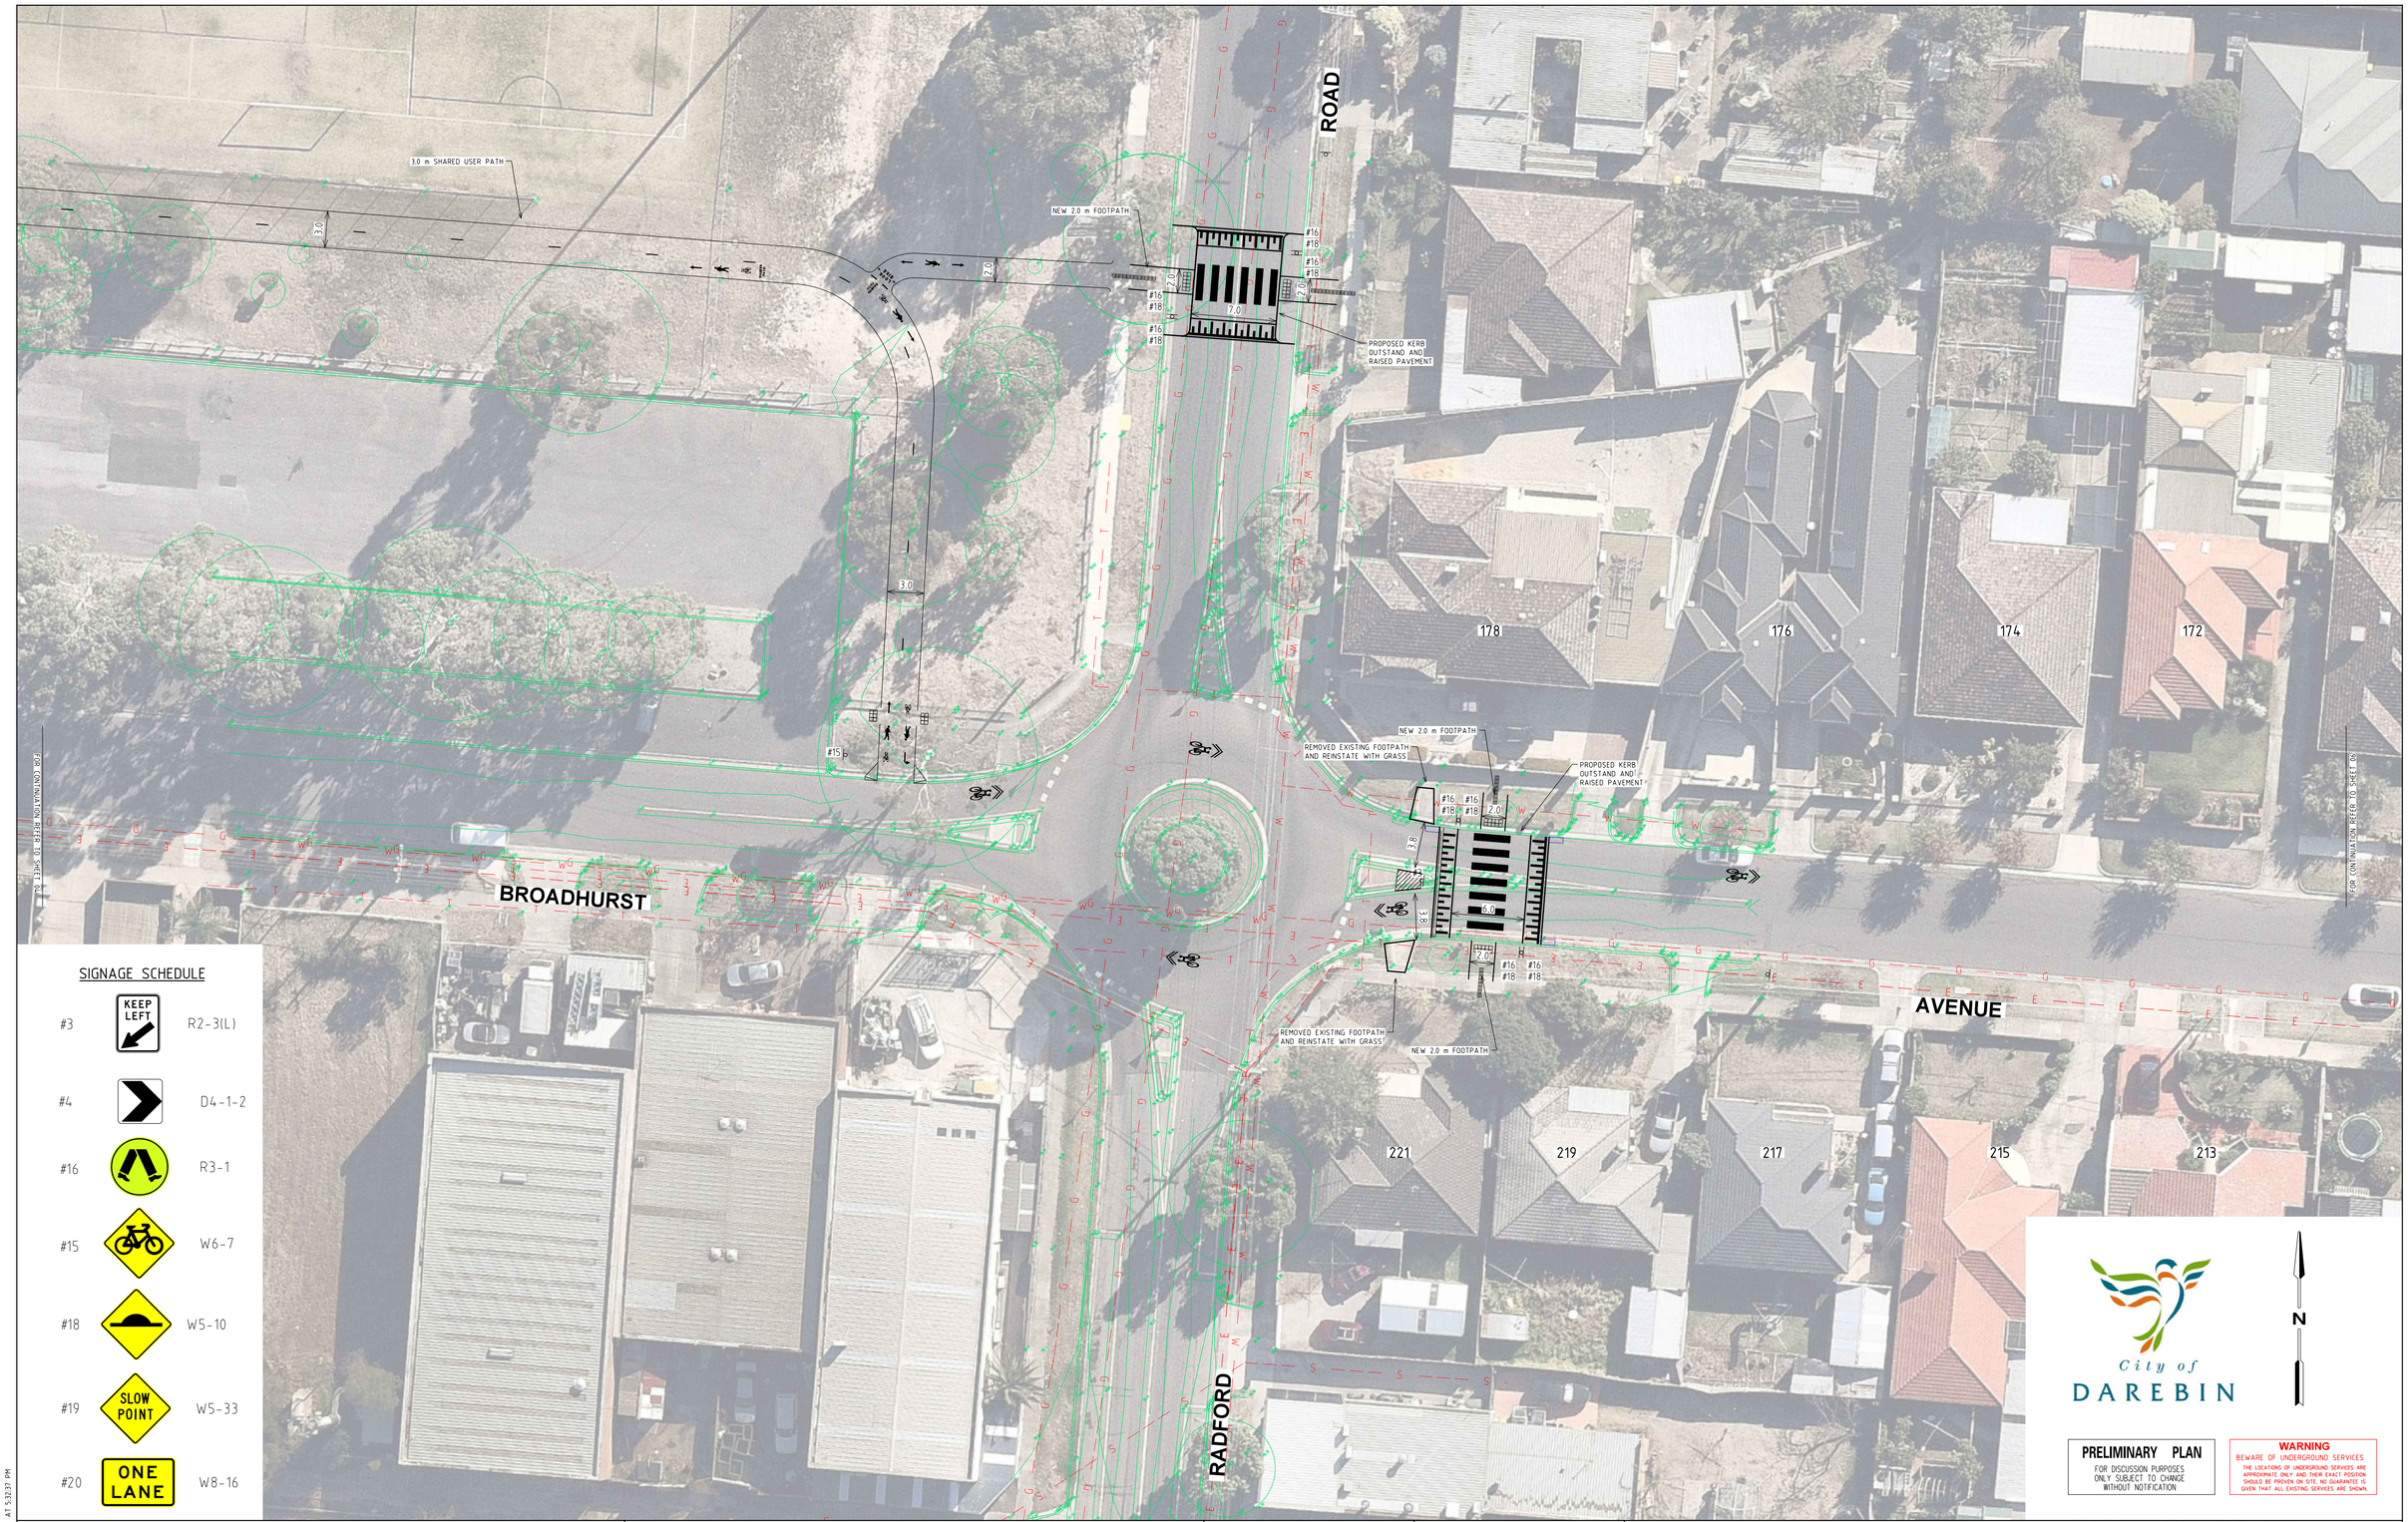

SIGNAGE SCHEDULE

#3	KEEP LEFT	R2-3(L)
#4		D4-1-2
#16		R3-1
#15		W6-7
#18		W5-10
#19	SLOW POINT	W5-33
#20	ONE LANE	W8-16

AMENDMENTS

ISSUE	DATE	DESCRIPTION	BY	CHK.	APP.
P1	05.07.19	FINAL ISSUE	L.W	J.L	A.D

GENERAL NOTES

1. ALL DIMENSIONS AND RADII ARE IN METRES AND ARE TO THE FACE OF KERB AND CHANNEL.

2. BASE INFORMATION OBTAINED FROM NEARMAP AERIAL PHOTOGRAPHY DATABASE AND FEATURE AND LEVEL SURVEY FROM GEOMATIC SURVEYS DATED 22 JUNE 2019
GTA CONSULTANTS DOES NOT TAKE ANY RESPONSIBILITY FOR THE ACCURACY OF THE EXISTING CONDITIONS BASE (AERIAL PHOTOGRAPHY) ON WHICH THE SETOUT DETAIL IS BASED.
PRIOR TO COMMENCEMENT OF CONSTRUCTION, THE EXISTING CONDITIONS INCLUDING UNDERGROUND SERVICES SHOULD BE VERIFIED ON SITE.

3.DECLARED LOCAL ROAD - BROADHURST AVENUE - SPEED ZONE 50KM/H - DESIGN SPEED 50KM/H

DESIGNED: L. WOLFF	DESIGN CHECK: J. LAING
DRAWN: L.WOLFF	DRAFTING CHECK: J. LAING
APPROVED BY: A. DELLISOLA	DATE APPROVED FOR INITIAL ISSUE: 05 JULY 2019
SCALE A1 Hor. 0 2.5 5 Ver. 0 2.5 5	1:250 CAD FILE NO. V175070-01-P1.dgn

GTA consultants
www.gta.com.au

Melbourne	03 9851 9600
Sydney	02 8448 1800
Brisbane	07 3113 5000
Adelaide	08 8334 3600
Perth	08 6169 1000

CLIENT CITY OF DAREBIN

STREETS FOR PEOPLE
NORTHERN RESERVOIR PACKAGE
PROJECT 1, 2 & 3
BROADHURST AVENUE / HARTFORD STREET
FUNCTIONAL LAYOUT PLAN

MAP REF.	DRAWING NO.	SHEET	ISSUE
18/B3	V175070-01-05	05 OF 30	P1

City of DAREBIN

N

PRELIMINARY PLAN
FOR DISCUSSION PURPOSES ONLY SUBJECT TO CHANGE WITHOUT NOTIFICATION

WARNING
BEWARE OF UNDERGROUND SERVICES
THE LOCATIONS OF UNDERGROUND SERVICES ARE APPROXIMATE ONLY AND THEIR EXACT POSITION SHOULD BE PROVEN ON SITE. NO GUARANTEE IS GIVEN THAT ALL EXISTING SERVICES ARE SHOWN.

PLOTTED BY: lachlan.wolff ON 5/07/2019 AT 5:32:31 PM



SIGNAGE SCHEDULE

#3	KEEP LEFT	R2-3(L)
#4		D4-1-2
#16		R3-1
#15		W6-7
#18		W5-10
#19	SLOW POINT	W5-33
#20	ONE LANE	W8-16

City of DAREBIN

N

PRELIMINARY PLAN
FOR DISCUSSION PURPOSES ONLY SUBJECT TO CHANGE WITHOUT NOTIFICATION

WARNING
BEWARE OF UNDERGROUND SERVICES
THE LOCATIONS OF UNDERGROUND SERVICES ARE APPROXIMATE ONLY AND THEIR EXACT POSITION SHOULD BE PROVEN ON SITE. NO GUARANTEE IS GIVEN THAT ALL EXISTING SERVICES ARE SHOWN.

PLOTTED BY : lachlanwolff ON 5/07/2019 AT 5:33:10 PM

AMENDMENTS

ISSUE	DATE	DESCRIPTION	BY	CHK	APP.
P1	05.07.19	FINAL ISSUE	L.W	J.L	A.D

GENERAL NOTES
1. ALL DIMENSIONS AND RADII ARE IN METRES AND ARE TO THE FACE OF KERB AND CHANNEL.

2. BASE INFORMATION OBTAINED FROM NEARMAP AERIAL PHOTOGRAPHY DATABASE AND FEATURE AND LEVEL SURVEY FROM GEOMATIC SURVEYS DATED 22 JUNE 2019.
GTA CONSULTANTS DOES NOT TAKE ANY RESPONSIBILITY FOR THE ACCURACY OF THE EXISTING CONDITIONS BASE (AERIAL PHOTOGRAPHY) ON WHICH THE SETOUT DETAIL IS BASED.
PRIOR TO COMMENCEMENT OF CONSTRUCTION, THE EXISTING CONDITIONS INCLUDING UNDERGROUND SERVICES SHOULD BE VERIFIED ON SITE.

3. DECLARED LOCAL ROAD - BROADHURST AVENUE - SPEED ZONE 50KM/H - DESIGN SPEED 50KM/H

DESIGNED: L. WOLFF	DESIGN CHECK: J. LAING
DRAWN: L.WOLFF	DRAFTING CHECK: J. LAING
APPROVED BY: A. DELLISOLA	DATE APPROVED FOR INITIAL ISSUE: 05 JULY 2019
SCALE A1 Hor. 0 2.5 5 Ver. 0 2.5 5	1:250
CAD FILE NO. V175070-01-P1.dgn	

GTA consultants
www.gta.com.au
Melbourne 03 9851 9600
Sydney 02 8448 1800
Brisbane 07 3113 5000
Adelaide 08 8334 3600
Perth 08 6169 1000

CLIENT CITY OF DAREBIN

STREETS FOR PEOPLE
NORTHERN RESERVOIR PACKAGE
PROJECT 2 & 4
BROADHURST AVENUE
FUNCTIONAL LAYOUT PLAN

MAP REF.	DRAWING NO.	SHEET	ISSUE
18/F3	V175070-01-13	13 OF 30	P1



SIGNAGE SCHEDULE

#3	KEEP LEFT	R2-3(L)
#4		D4-1-2
#16		R3-1
#15		W6-7
#18		W5-10
#19	SLOW POINT	W5-33
#20	ONE LANE	W8-16

City of DAREBIN

PRELIMINARY PLAN
FOR DISCUSSION PURPOSES ONLY SUBJECT TO CHANGE WITHOUT NOTIFICATION

WARNING
BEWARE OF UNDERGROUND SERVICES
THE LOCATIONS OF UNDERGROUND SERVICES ARE APPROXIMATE ONLY AND THEIR EXACT POSITION SHOULD BE PROVEN ON SITE. NO GUARANTEE IS GIVEN THAT ALL EXISTING SERVICES ARE SHOWN.

PLOTTED BY : lachlan.watt ON 5/07/2019 AT 5:33:11 PM

AMENDMENTS

ISSUE	DATE	DESCRIPTION	BY	CHK.	APP.
P1	05.07.19	FINAL ISSUE	L.W	J.L	A.D

GENERAL NOTES
1. ALL DIMENSIONS AND RADII ARE IN METRES AND ARE TO THE FACE OF KERB AND CHANNEL.

2. BASE INFORMATION OBTAINED FROM NEARMAP AERIAL PHOTOGRAPHY DATABASE AND FEATURE AND LEVEL SURVEY FROM GEOMATIC SURVEYS DATED 22 JUNE 2019.
GTA CONSULTANTS DOES NOT TAKE ANY RESPONSIBILITY FOR THE ACCURACY OF THE EXISTING CONDITIONS BASE (AERIAL PHOTOGRAPHY) ON WHICH THE SETOUT DETAIL IS BASED.
PRIOR TO COMMENCEMENT OF CONSTRUCTION, THE EXISTING CONDITIONS INCLUDING UNDERGROUND SERVICES SHOULD BE VERIFIED ON SITE.

3.DECLARED LOCAL ROAD - BROADHURST AVENUE - SPEED ZONE 50KM/H - DESIGN SPEED 50KM/H

DESIGNED: L. WOLFF	DESIGN CHECK: J. LAING
DRAWN: L.WOLFF	DRAFTING CHECK: J. LAING
APPROVED BY: A. DELLISOLA	DATE APPROVED FOR INITIAL ISSUE: 05 JULY 2019

SCALE A1 Hor. 0 2.5 5 Ver. 0 2.5 5 1:250
CAD FILE NO. V175070-01-P1.dgn

GTA consultants
www.gta.com.au
Melbourne 03 9851 9600
Sydney 02 8448 1800
Brisbane 07 3113 5000
Adelaide 08 8334 3600
Perth 08 6169 1000

CLIENT CITY OF DAREBIN

STREETS FOR PEOPLE
NORTHERN RESERVOIR PACKAGE
PROJECT 2 & 4
BROADHURST AVE
FUNCTIONAL LAYOUT PLAN

MAP REF.	DRAWING NO.	SHEET	ISSUE
18/G3	V175070-01-15	15 OF 30	P1



SIGNAGE SCHEDULE

#3	KEEP LEFT	R2-3(L)
#4		D4-1-2
#16		R3-1
#15		W6-7
#18		W5-10
#19	SLOW POINT	W5-33
#20	ONE LANE	W8-16

City of DAREBIN

PRELIMINARY PLAN
FOR DISCUSSION PURPOSES ONLY SUBJECT TO CHANGE WITHOUT NOTIFICATION

WARNING
BEWARE OF UNDERGROUND SERVICES
THE LOCATIONS OF UNDERGROUND SERVICES ARE APPROXIMATE ONLY AND THEIR EXACT POSITION SHOULD BE PROVEN ON SITE. NO GUARANTEE IS GIVEN THAT ALL EXISTING SERVICES ARE SHOWN.

PLOTTED BY: : lachlanwolff ON 5/07/2019 AT 5:33:32 PM

AMENDMENTS

ISSUE	DATE	DESCRIPTION	BY	CHK.	APP.
P1	05.07.19	FINAL ISSUE	L.W	J.L	A.D

GENERAL NOTES
1. ALL DIMENSIONS AND RADII ARE IN METRES AND ARE TO THE FACE OF KERB AND CHANNEL.

2. BASE INFORMATION OBTAINED FROM NEARMAP AERIAL PHOTOGRAPHY DATABASE AND FEATURE AND LEVEL SURVEY FROM GEOMATIC SURVEYS DATED 22 JUNE 2019
GTA CONSULTANTS DOES NOT TAKE ANY RESPONSIBILITY FOR THE ACCURACY OF THE EXISTING CONDITIONS BASE (AERIAL PHOTOGRAPHY) ON WHICH THE SETOUT DETAIL IS BASED.
PRIOR TO COMMENCEMENT OF CONSTRUCTION, THE EXISTING CONDITIONS INCLUDING UNDERGROUND SERVICES SHOULD BE VERIFIED ON SITE.

3.DECLARED LOCAL ROAD - CROOKSTON ROAD - SPEED ZONE 50KM/H - DESIGN SPEED 50KM/H

DESIGNED: L. WOLFF	DESIGN CHECK: J. LAING
DRAWN: L.WOLFF	DRAFTING CHECK: J. LAING
APPROVED BY: A. DELLISOLA	DATE APPROVED FOR INITIAL ISSUE: 05 JULY 2019
SCALE A1 Hor. 0 2.5 5 Ver. 0 2.5 5 1:250	CAD FILE NO. V175070-01-P1.dgn

GTA consultants
www.gta.com.au
Melbourne 03 9851 9600
Sydney 02 8448 1800
Brisbane 07 3113 5000
Adelaide 08 8334 3600
Perth 08 6169 1000

CLIENT CITY OF DAREBIN

STREETS FOR PEOPLE
NORTHERN RESERVOIR PACKAGE
PROJECT 5 & 7
CROOKSTON ROAD
FUNCTIONAL LAYOUT PLAN

MAP REF.	DRAWING NO.	SHEET	ISSUE
18/J3	V175070-01-19	19 OF 30	P1



SIGNAGE SCHEDULE

#3	KEEP LEFT	R2-3(L)
#4		D4-1-2
#16		R3-1
#15		W6-7
#18		W5-10
#19	SLOW POINT	W5-33
#20	ONE LANE	W8-16

N

City of DAREBIN

PRELIMINARY PLAN
FOR DISCUSSION PURPOSES ONLY SUBJECT TO CHANGE WITHOUT NOTIFICATION

WARNING
BEWARE OF UNDERGROUND SERVICES
THE LOCATIONS OF UNDERGROUND SERVICES ARE APPROXIMATE ONLY AND THEIR EXACT POSITION SHOULD BE PROVEN ON SITE. NO GUARANTEE IS GIVEN THAT ALL EXISTING SERVICES ARE SHOWN.

PLOTTED BY: iainhanawolff ON 5/07/2019 AT 5:33:36 PM

AMENDMENTS

ISSUE	DATE	DESCRIPTION	BY	CHK.	APP.
P1	05.07.19	FINAL ISSUE	L.W	J.L	A.D

GENERAL NOTES
1. ALL DIMENSIONS AND RADII ARE IN METRES AND ARE TO THE FACE OF KERB AND CHANNEL.

2. BASE INFORMATION OBTAINED FROM NEARMAP AERIAL PHOTOGRAPHY DATABASE AND FEATURE AND LEVEL SURVEY FROM GEOMATIC SURVEYS DATED 22 JUNE 2019.
GTA CONSULTANTS DOES NOT TAKE ANY RESPONSIBILITY FOR THE ACCURACY OF THE EXISTING CONDITIONS BASE (AERIAL PHOTOGRAPHY) ON WHICH THE SETOUT DETAIL IS BASED.
PRIOR TO COMMENCEMENT OF CONSTRUCTION, THE EXISTING CONDITIONS INCLUDING UNDERGROUND SERVICES SHOULD BE VERIFIED ON SITE.

3.DECLARED LOCAL ROAD - CROOKSTON ROAD - SPEED ZONE 50KM/H - DESIGN SPEED 50KM/H

DESIGNED: L. WOLFF	DESIGN CHECK: J. LAING
DRAWN: L.WOLFF	DRAFTING CHECK: J. LAING
APPROVED BY: A. DELLISOLA	DATE APPROVED FOR INITIAL ISSUE: 05 JULY 2019
SCALE A1 Hor. 0 2.5 5 Ver. 0 2.5 5	1:250 CAD FILE NO. V175070-01-P1.dgn

GTA consultants
www.gta.com.au
Melbourne 03 9851 9600
Sydney 02 8448 1800
Brisbane 07 3113 5000
Adelaide 08 8334 3600
Perth 08 6169 1000

CLIENT CITY OF DAREBIN

STREETS FOR PEOPLE
NORTHERN RESERVOIR PACKAGE
PROJECT 5 & 7
CROOKSTON ROAD
FUNCTIONAL LAYOUT PLAN

MAP REF.	DRAWING NO.	SHEET	ISSUE
18/J3	V175070-01-20	20 OF 30	P1



SIGNAGE SCHEDULE

#3	KEEP LEFT	R2-3(L)
#4		D4-1-2
#16		R3-1
#15		W6-7
#18		W5-10
#19	SLOW POINT	W5-33
#20	ONE LANE	W8-16

City of DAREBIN

PRELIMINARY PLAN
FOR DISCUSSION PURPOSES ONLY SUBJECT TO CHANGE WITHOUT NOTIFICATION

WARNING
BEWARE OF UNDERGROUND SERVICES
THE LOCATIONS OF UNDERGROUND SERVICES ARE APPROXIMATE ONLY AND THEIR EXACT POSITION SHOULD BE PROVEN ON SITE. NO GUARANTEE IS GIVEN THAT ALL EXISTING SERVICES ARE SHOWN.

PLOTTED BY: iainbrownwolff ON 5/07/2019 AT 5:32:41 PM

AMENDMENTS

ISSUE	DATE	DESCRIPTION	BY	CHK.	APP.
P1	05.07.19	FINAL ISSUE	L.W	J.L	A.D

GENERAL NOTES
1. ALL DIMENSIONS AND RADII ARE IN METRES AND ARE TO THE FACE OF KERB AND CHANNEL.

2. BASE INFORMATION OBTAINED FROM NEARMAP AERIAL PHOTOGRAPHY DATABASE AND FEATURE AND LEVEL SURVEY FROM GEOMATIC SURVEYS DATED 22 JUNE 2019
GTA CONSULTANTS DOES NOT TAKE ANY RESPONSIBILITY FOR THE ACCURACY OF THE EXISTING CONDITIONS BASE (AERIAL PHOTOGRAPHY) ON WHICH THE SETOUT DETAIL IS BASED.
PRIOR TO COMMENCEMENT OF CONSTRUCTION, THE EXISTING CONDITIONS INCLUDING UNDERGROUND SERVICES SHOULD BE VERIFIED ON SITE.

3.DECLARED LOCAL ROAD - CROOKSTON ROAD - SPEED ZONE 50KM/H - DESIGN SPEED 50KM/H

DESIGNED: L. WOLFF	DESIGN CHECK: J. LAING
DRAWN: L.WOLFF	DRAFTING CHECK: J. LAING
APPROVED BY: A. DELLISOLA	DATE APPROVED FOR INITIAL ISSUE: 05 JULY 2019
SCALE A1 Hor. 0 2.5 5 Ver. 0 2.5 5 1:250	CAD FILE NO. V175070-01-P1.dgn

GTA consultants
www.gta.com.au
Melbourne 03 9851 9600
Sydney 02 8448 1800
Brisbane 07 3113 5000
Adelaide 08 8334 3600
Perth 08 6169 1000

CLIENT CITY OF DAREBIN

STREETS FOR PEOPLE
NORTHERN RESERVOIR PACKAGE
PROJECT 5 & 7
CROOKSTON ROAD
FUNCTIONAL LAYOUT PLAN

MAP REF.	DRAWING NO.	SHEET	ISSUE
18/K3	V175070-01-21	21 OF 30	P1



SIGNAGE SCHEDULE

#3	KEEP LEFT	R2-3(L)
#4		D4-1-2
#16		R3-1
#15		W6-7
#18		W5-10
#19	SLOW POINT	W5-33
#20	ONE LANE	W8-16

City of DAREBIN

N

PRELIMINARY PLAN
FOR DISCUSSION PURPOSES ONLY SUBJECT TO CHANGE WITHOUT NOTIFICATION

WARNING
BEWARE OF UNDERGROUND SERVICES
THE LOCATIONS OF UNDERGROUND SERVICES ARE APPROXIMATE ONLY AND THEIR EXACT POSITION SHOULD BE PROVEN ON SITE. NO GUARANTEE IS GIVEN THAT ALL EXISTING SERVICES ARE SHOWN.

PLOTTED BY : iashlinswift ON 5/07/2019 AT 5:33:45 PM

AMENDMENTS

ISSUE	DATE	DESCRIPTION	BY	CHK.	APP.
P1	05.07.19	FINAL ISSUE	L.W	J.L	A.D

GENERAL NOTES
1. ALL DIMENSIONS AND RADII ARE IN METRES AND ARE TO THE FACE OF KERB AND CHANNEL.

2. BASE INFORMATION OBTAINED FROM NEARMAP AERIAL PHOTOGRAPHY DATABASE AND FEATURE AND LEVEL SURVEY FROM GEOMATIC SURVEYS DATED 22 JUNE 2019
GTA CONSULTANTS DOES NOT TAKE ANY RESPONSIBILITY FOR THE ACCURACY OF THE EXISTING CONDITIONS BASE (AERIAL PHOTOGRAPHY) ON WHICH THE SETOUT DETAIL IS BASED.
PRIOR TO COMMENCEMENT OF CONSTRUCTION, THE EXISTING CONDITIONS INCLUDING UNDERGROUND SERVICES SHOULD BE VERIFIED ON SITE.

3.DECLARED LOCAL ROAD - CROOKSTON ROAD - SPEED ZONE 50KM/H - DESIGN SPEED 50KM/H

DESIGNED: L. WOLFF	DESIGN CHECK: J. LAING
DRAWN: L.WOLFF	DRAFTING CHECK: J. LAING
APPROVED BY: A. DELLISOLA	DATE APPROVED FOR INITIAL ISSUE: 05 JULY 2019
SCALE A1 Hor. 0 2.5 5 Ver. 0 2.5 5 1:250	CAD FILE NO. V175070-01-P1.dgn

GTA consultants
www.gta.com.au
Melbourne 03 9851 9600
Sydney 02 8448 1800
Brisbane 07 3113 5000
Adelaide 08 8334 3600
Perth 08 6169 1000

CLIENT CITY OF DAREBIN

STREETS FOR PEOPLE
NORTHERN RESERVOIR PACKAGE
PROJECT 5 & 7
CROOKSTON ROAD / BLACK STREET
FUNCTIONAL LAYOUT PLAN

MAP REF.	DRAWING NO.	SHEET	ISSUE
18/K4	V175070-01-22	22 OF 30	P1



SIGNAGE SCHEDULE

#3	KEEP LEFT	R2-3(L)
#4		D4-1-2
#16		R3-1
#15		W6-7
#18		W5-10
#19	SLOW POINT	W5-33
#20	ONE LANE	W8-16

City of DAREBIN

PRELIMINARY PLAN
FOR DISCUSSION PURPOSES ONLY SUBJECT TO CHANGE WITHOUT NOTIFICATION

WARNING
BEWARE OF UNDERGROUND SERVICES
THE LOCATIONS OF UNDERGROUND SERVICES ARE APPROXIMATE ONLY AND THEIR EXACT POSITION SHOULD BE PROVEN ON SITE. NO GUARANTEE IS GIVEN THAT ALL EXISTING SERVICES ARE SHOWN.

AMENDMENTS

ISSUE	DATE	DESCRIPTION	BY	CHK.	APP.
P1	05.07.19	FINAL ISSUE	L.W	J.L	A.D

GENERAL NOTES
1. ALL DIMENSIONS AND RADII ARE IN METRES AND ARE TO THE FACE OF KERB AND CHANNEL.

2. BASE INFORMATION OBTAINED FROM NEARMAP AERIAL PHOTOGRAPHY DATABASE AND FEATURE AND LEVEL SURVEY FROM GEOMATIC SURVEYS DATED 22 JUNE 2019
GTA CONSULTANTS DOES NOT TAKE ANY RESPONSIBILITY FOR THE ACCURACY OF THE EXISTING CONDITIONS BASE (AERIAL PHOTOGRAPHY) ON WHICH THE SETOUT DETAIL IS BASED.
PRIOR TO COMMENCEMENT OF CONSTRUCTION, THE EXISTING CONDITIONS INCLUDING UNDERGROUND SERVICES SHOULD BE VERIFIED ON SITE.

3.DECLARED LOCAL ROAD - CROOKSTON ROAD - SPEED ZONE 50KM/H - DESIGN SPEED 50KM/H

DESIGNED: L. WOLFF	DESIGN CHECK: J. LAING
DRAWN: L.WOLFF	DRAFTING CHECK: J. LAING
APPROVED BY: A. DELLISOLA	DATE APPROVED FOR INITIAL ISSUE: 05 JULY 2019
SCALE A1 Hor. 0 2.5 5 Ver. 0 2.5 5 1:250	CAD FILE NO. V175070-01-P1.dgn

GTA consultants
www.gta.com.au
Melbourne 03 9851 9600
Sydney 02 8448 1800
Brisbane 07 3113 5000
Adelaide 08 8334 3600
Perth 08 6169 1000

CLIENT CITY OF DAREBIN

STREETS FOR PEOPLE
NORTHERN RESERVOIR PACKAGE
PROJECT 5 & 7
CROOKSTON ROAD
FUNCTIONAL LAYOUT PLAN

MAP REF.	DRAWING NO.	SHEET	ISSUE
19/A4	V175070-01-23	23 OF 30	P1

PLOTTED BY: lachlanwolff ON 5/07/2019 AT 5:33:49 PM



SIGNAGE SCHEDULE

#3	KEEP LEFT	R2-3(L)
#4		D4-1-2
#16		R3-1
#15		W6-7
#18		W5-10
#19	SLOW POINT	W5-33
#20	ONE LANE	W8-16

City of DAREBIN

N

PRELIMINARY PLAN
FOR DISCUSSION PURPOSES ONLY SUBJECT TO CHANGE WITHOUT NOTIFICATION

WARNING
BEWARE OF UNDERGROUND SERVICES
THE LOCATIONS OF UNDERGROUND SERVICES ARE APPROXIMATE ONLY AND THEIR EXACT POSITION SHOULD BE PROVEN ON SITE. NO GUARANTEE IS GIVEN THAT ALL EXISTING SERVICES ARE SHOWN.

PLOTTED BY: lachlan.wolff ON 5/07/2019 AT 5:34:13 PM

AMENDMENTS

ISSUE	DATE	DESCRIPTION	BY	CHK.	APP.
P1	05.07.19	FINAL ISSUE	L.W	J.L	A.D

GENERAL NOTES
1. ALL DIMENSIONS AND RADII ARE IN METRES AND ARE TO THE FACE OF KERB AND CHANNEL.

2. BASE INFORMATION OBTAINED FROM NEARMAP AERIAL PHOTOGRAPHY DATABASE AND FEATURE AND LEVEL SURVEY FROM GEOMATIC SURVEYS DATED 22 JUNE 2019.
GTA CONSULTANTS DOES NOT TAKE ANY RESPONSIBILITY FOR THE ACCURACY OF THE EXISTING CONDITIONS BASE (AERIAL PHOTOGRAPHY) ON WHICH THE SETOUT DETAIL IS BASED.
PRIOR TO COMMENCEMENT OF CONSTRUCTION, THE EXISTING CONDITIONS INCLUDING UNDERGROUND SERVICES SHOULD BE VERIFIED ON SITE.

3. DECLARED LOCAL ROAD - McMAHONS ROAD- SPEED ZONE 50KM/H - DESIGN SPEED 50KM/H
- BOLDREWOOD PARADE - SPEED ZONE 50KM/H - DESIGN SPEED 50KM/H

DESIGNED: L. WOLFF	DESIGN CHECK: J. LAING
DRAWN: L.WOLFF	DRAFTING CHECK: J. LAING
APPROVED BY: A. DELLISOLA	DATE APPROVED FOR INITIAL ISSUE: 05 JULY 2019
SCALE A1 Hor. 0 2.5 5 Ver. 0 2.5 5	1:250 CAD FILE NO. V175070-01-P1.dgn

GTA consultants
www.gta.com.au
Melbourne 03 9851 9600
Sydney 02 8448 1800
Brisbane 07 3113 5000
Adelaide 08 8334 3600
Perth 08 6169 1000

CLIENT CITY OF DAREBIN

STREETS FOR PEOPLE
NORTHERN RESERVOIR PACKAGE
PROJECT 8 & 10
MCMAHON ROAD
FUNCTIONAL LAYOUT PLAN

MAP REF.	DRAWING NO.	SHEET	ISSUE
19/A4	V175070-01-29	29 OF 30	P1



SIGNAGE SCHEDULE

#3	KEEP LEFT	R2-3(L)
#4		D4-1-2
#16		R3-1
#15		W6-7
#18		W5-10
#19	SLOW POINT	W5-33
#20	ONE LANE	W8-16

City of DAREBIN

N

PRELIMINARY PLAN
FOR DISCUSSION PURPOSES ONLY SUBJECT TO CHANGE WITHOUT NOTIFICATION

WARNING
BEWARE OF UNDERGROUND SERVICES
THE LOCATIONS OF UNDERGROUND SERVICES ARE APPROXIMATE ONLY AND THEIR EXACT POSITION SHOULD BE PROVEN ON SITE. NO GUARANTEE IS GIVEN THAT ALL EXISTING SERVICES ARE SHOWN.

PLOTTED BY : lachlan.wolff ON 5/07/2019 AT 5:34:18 PM

AMENDMENTS

ISSUE	DATE	DESCRIPTION	BY	CHK.	APP.
P1	05.07.19	FINAL ISSUE	L.W	J.L	A.D

GENERAL NOTES
1. ALL DIMENSIONS AND RADII ARE IN METRES AND ARE TO THE FACE OF KERB AND CHANNEL.

2. BASE INFORMATION OBTAINED FROM NEARMAP AERIAL PHOTOGRAPHY DATABASE AND FEATURE AND LEVEL SURVEY FROM GEOMATIC SURVEYS DATED 22 JUNE 2019.
GTA CONSULTANTS DOES NOT TAKE ANY RESPONSIBILITY FOR THE ACCURACY OF THE EXISTING CONDITIONS BASE (AERIAL PHOTOGRAPHY) ON WHICH THE SETOUT DETAIL IS BASED.
PRIOR TO COMMENCEMENT OF CONSTRUCTION, THE EXISTING CONDITIONS INCLUDING UNDERGROUND SERVICES SHOULD BE VERIFIED ON SITE.

3. DECLARED LOCAL ROAD - McMAHONS ROAD- SPEED ZONE 50KM/H - DESIGN SPEED 50KM/H

DESIGNED: L. WOLFF	DESIGN CHECK: J. LAING
DRAWN: L.WOLFF	DRAFTING CHECK: J. LAING
APPROVED BY: A. DELLISOLA	DATE APPROVED FOR INITIAL ISSUE: 05 JULY 2019

SCALE A1 Hor. 0 2.5 5 Ver. 0 2.5 5 — 1:250
CAD FILE NO. V175070-01-P1.dgn

GTA consultants
www.gta.com.au
Melbourne 03 9851 9600
Sydney 02 8448 1800
Brisbane 07 3113 5000
Adelaide 08 8334 3600
Perth 08 6169 1000

CLIENT CITY OF DAREBIN

STREETS FOR PEOPLE
NORTHERN RESERVOIR PACKAGE
PROJECT 10
MCMAHON ROAD
FUNCTIONAL LAYOUT PLAN

MAP REF.	DRAWING NO.	SHEET	ISSUE
19/A4	V175070-01-30	30 OF 30	P1