


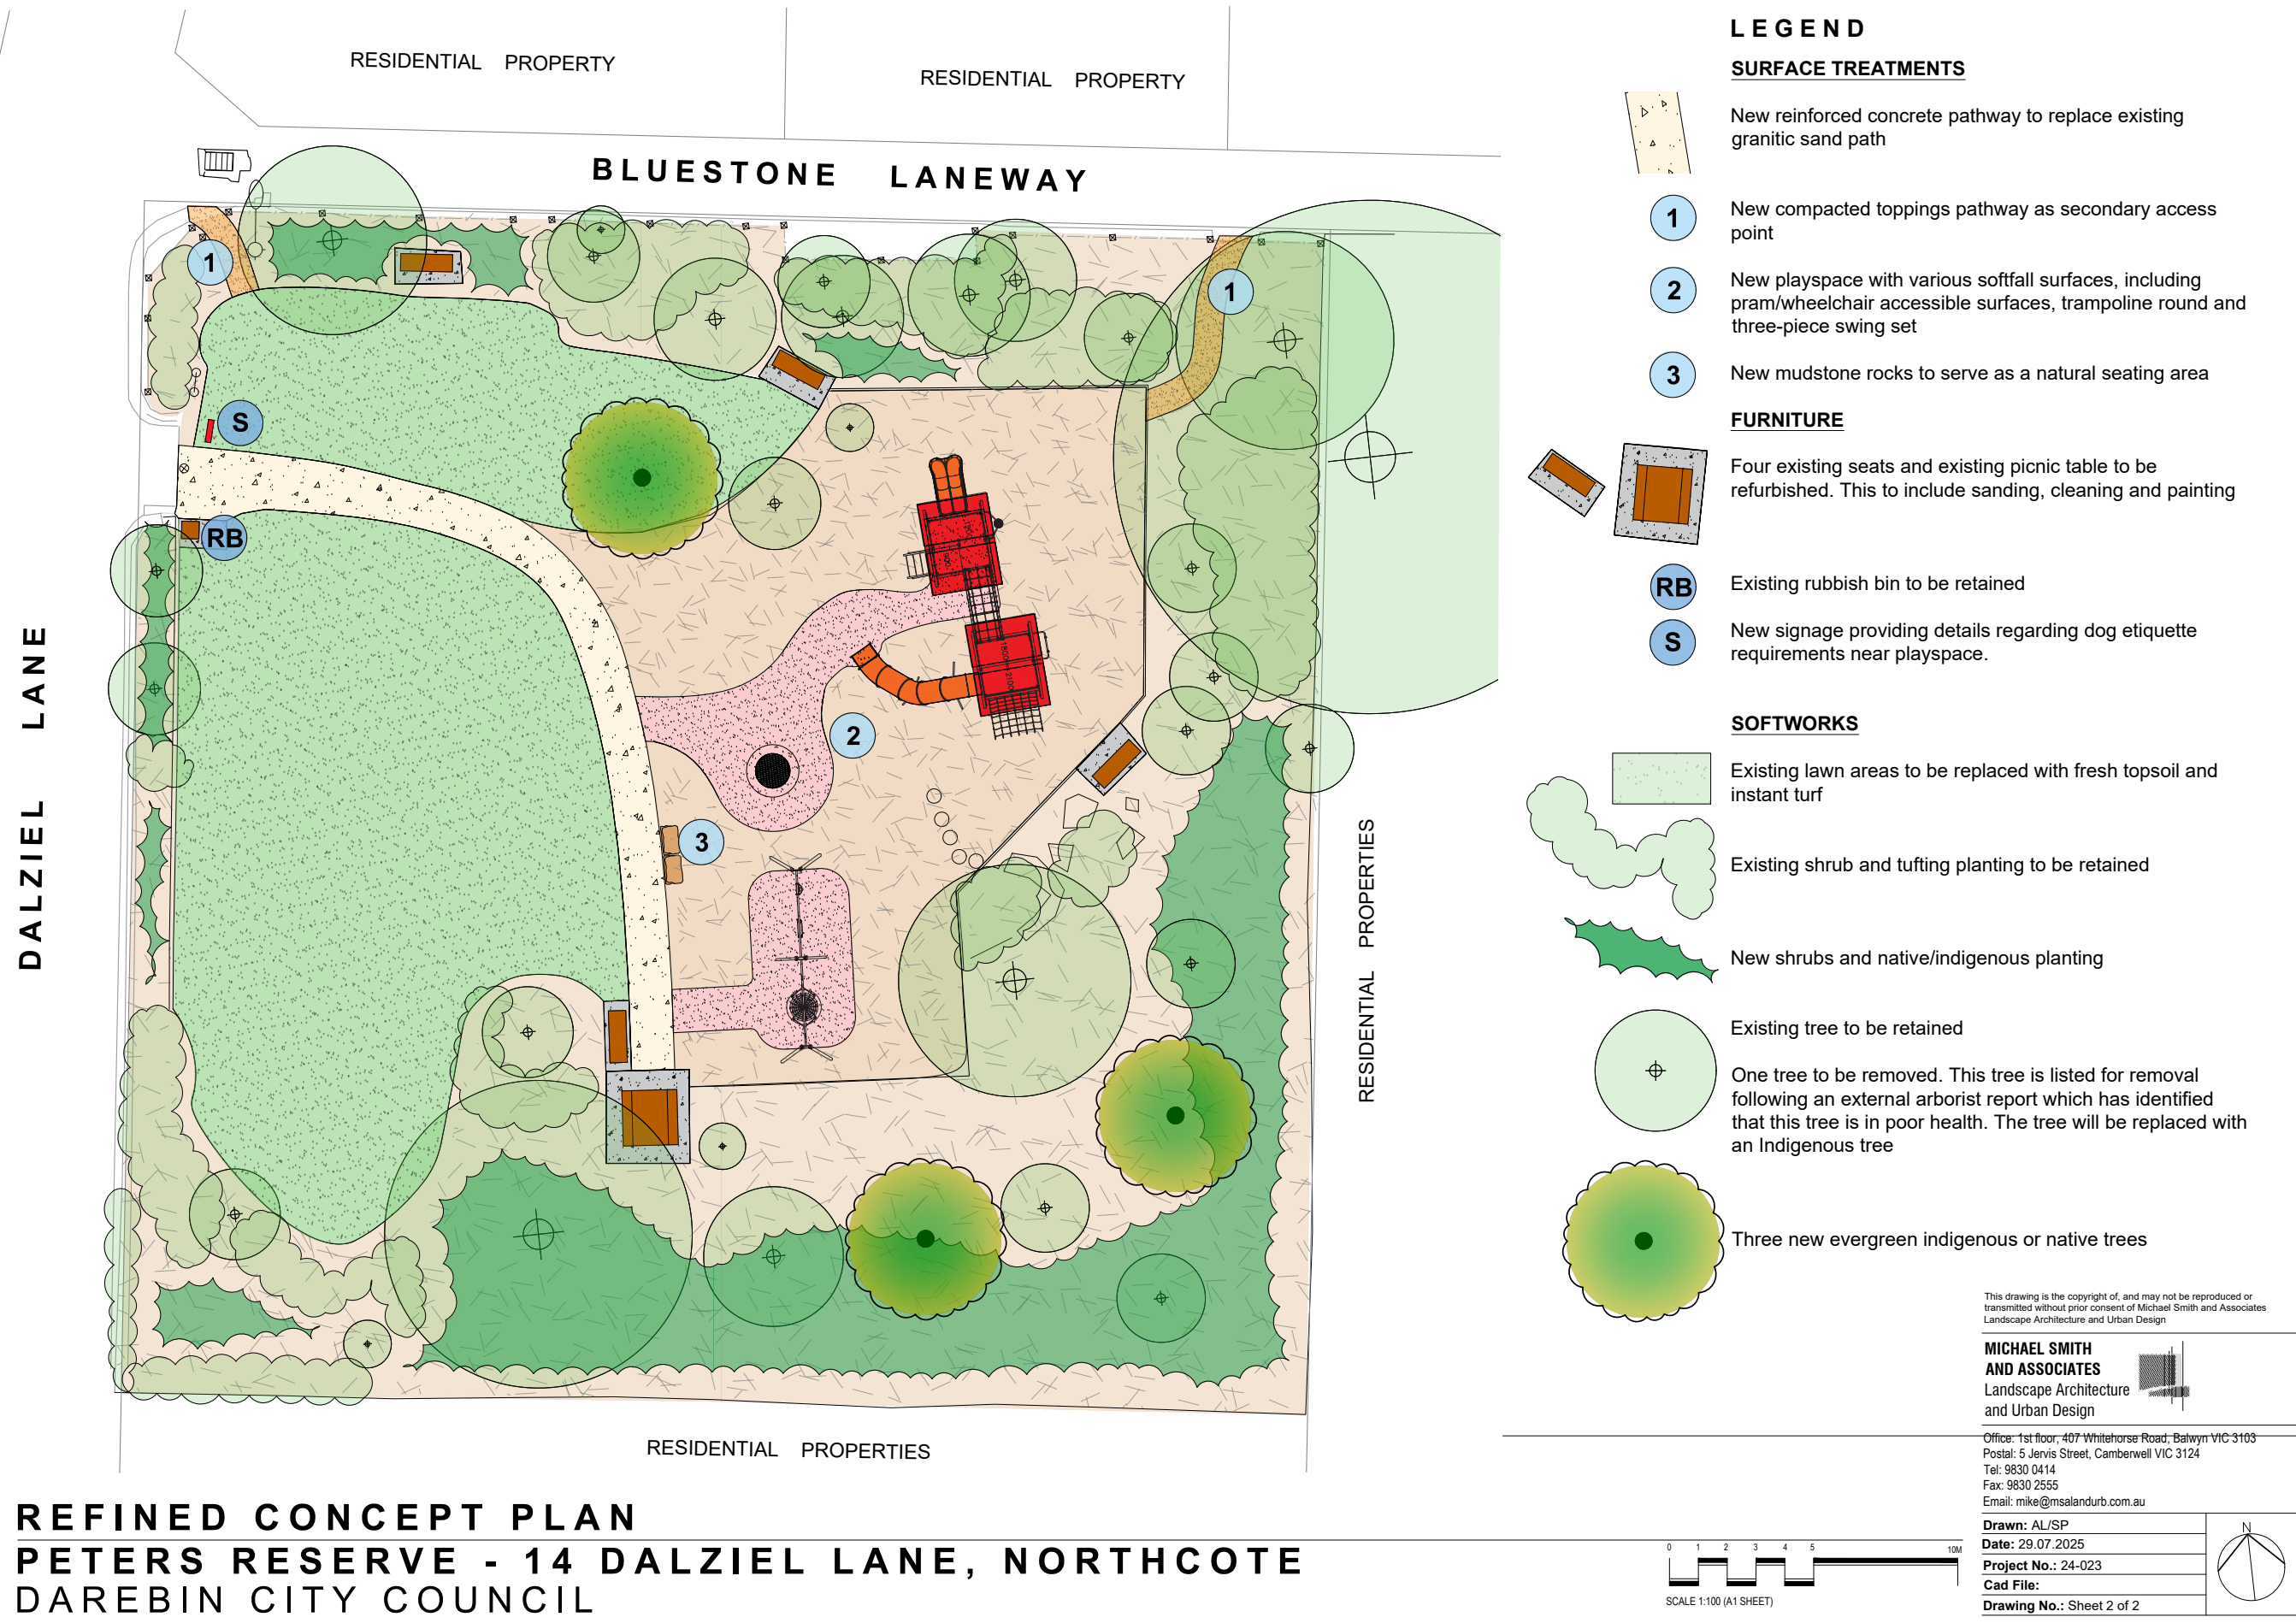

PLANTING




Banksia marginata



Eucalyptus leucoxylon
'Euky Dwarf'




Acacia cognata

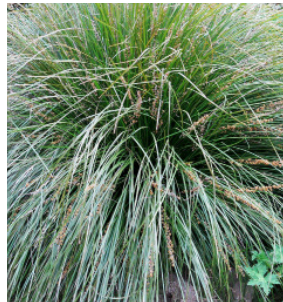

Lomandra longifolia
'Tanika'



Poa labillardieri

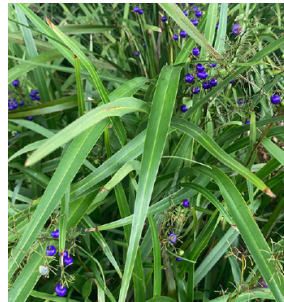

Dianella longifolia



Rhagodia candolleana



Rhagodia spinescens



TYPICAL GARDEN BED



TYPICAL GARDEN BED

PLAY APPARATUS



PLAY UNIT



TRAMPOLINE



COMMUNITY SWING SET

SEATING AND PATH



MUDSTONE ROCK INFORMAL SEATING



TIMBER PICNIC TABLE




CONCRETE PATHWAY

PALETTE OF MATERIALS

PETERS RESERVE, NORTHCOTE *Images are for illustrative purposes only

**MICHAEL SMITH
AND ASSOCIATES**

Landscape Architecture
and Urban Design

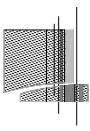

Office: 1st floor, 407 Whitehorse Road, Balwyn VIC 3103
Postal: 5 Jervis Street, Camberwell VIC 3124
Tel: 9830 0414
Fax: 9830 2555
Email: mike@msalandurb.com.au