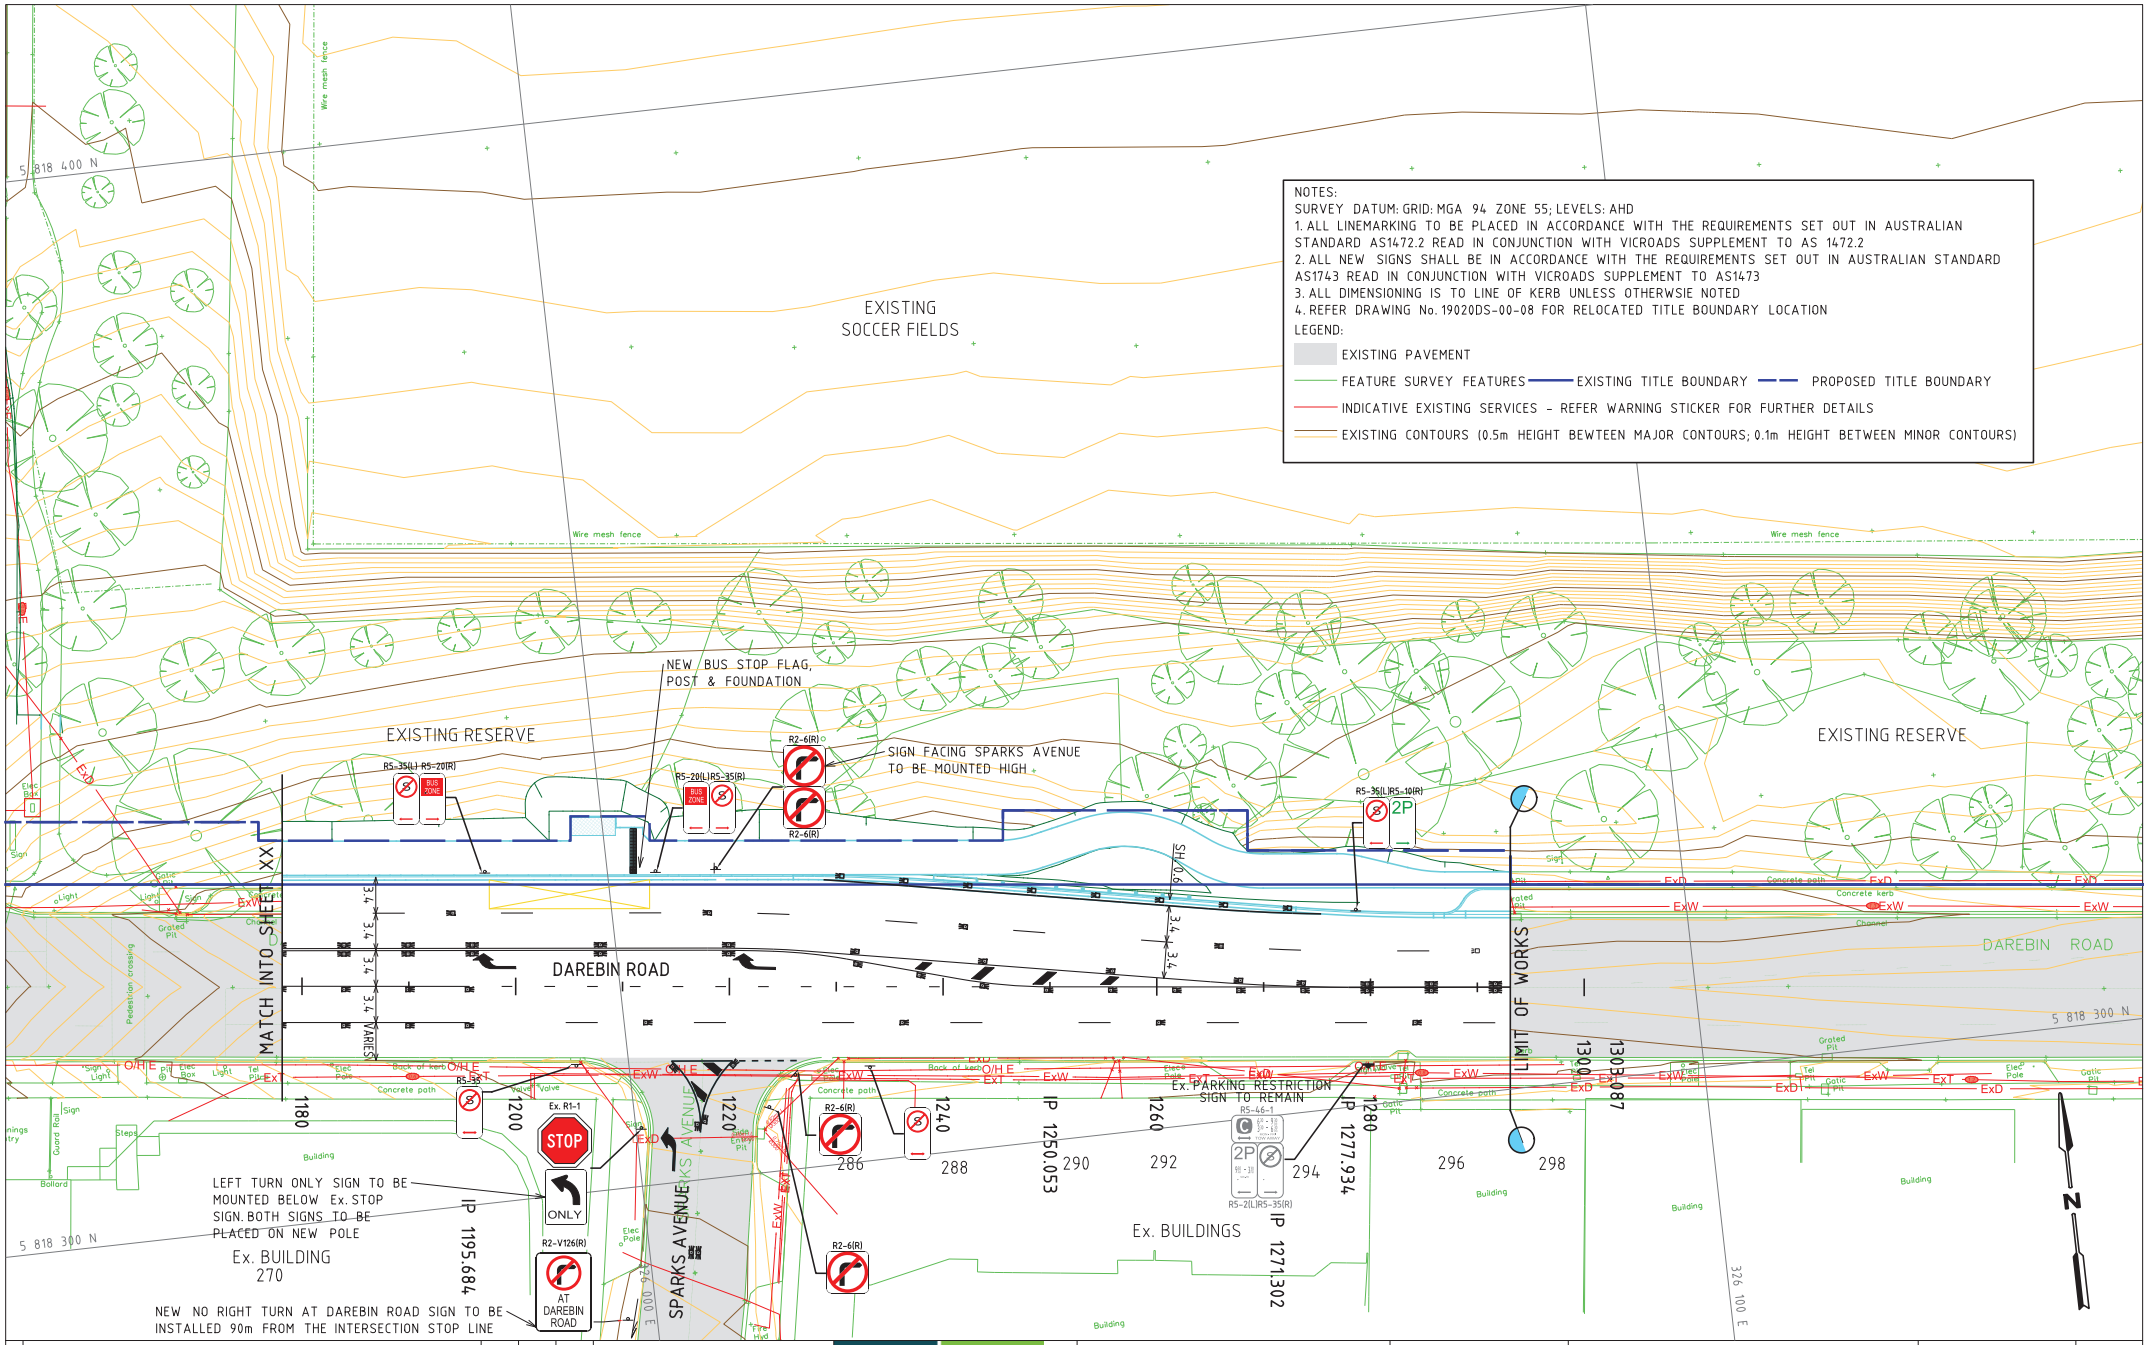


No.	REVISION	DATE	DES/DFT	APP'D
E	ISSUED FOR CONSTRUCTION	23.03.21	J.G.	M.M
D	UPDATED SHEET NUMBERS; NEW LINE / PAVEMENT MARKINGS / RRPMs AND SIGNS AT SPARKS AVE; AMENDED EXISTING WATER SERVICE IN SOUTHERN NATURE STRIP	19.01.21	J.G.	M.M
C	ISSUED FOR APPROVAL; UPDATED DESIGN; UPDATED GENERAL NOTES	01.09.20	J.G.	M.M
B	MINOR DRAFTING AMENDMENTS. MINOR MODIFICATION TO SIGN LOCATION.	22.05.20	J.G.	M.M
A	ISSUED FOR TENDER	15.05.20	J.G.	M.M

WARNING
BEWARE OF UNDERGROUND & OVERHEAD SERVICES
The locations of underground & overhead services are approximate only and their exact position should be proven on site prior to any construction works commencing on site. No guarantee is given that all existing services are shown. Locate all underground services before commencement of works

DIAL 1100 BEFORE YOU DIG
www.1100.com.au

City of DAREBIN — the place to live

Brand Architects

T&TS TRANSPORT & TRAFFIC SOLUTIONS
Transport & Traffic Solutions Pty Ltd
ABN 56 156 612 707
3 Prentice Street, Brunswick, VIC, 3056
Phone: +61 3 9862 3479 | Email: info@tatsolutions.com.au
Transport & Traffic Studies | Parking Studies | Traffic Management
Road Safety | Traffic Engineering | Civil Engineering

Drawn	J. GORDON
Designed	J. GORDON
Checked	M. MARSICOVETERE
Approved	M. MARSICOVETERE

© Transport & Traffic Solutions Pty Ltd

Project	JOHN CAIN MEMORIAL PARK - WMSS
Title	SIGNS AND LINEMARKING PLAN (2 OF 2) Darebin Rd / JCMP Access Rd / Bunnings Access Point - Signalised Intersection
Client	Darebin City Council 274 Gower Street Preston, VIC 3072

Drawing No.	19020DS-00-51
Revision	E
Drawing Status	Approved for Construction
Sheet	38 of 38
Date	07.05.2020
Scale	1:500 (0 5 10)
Size	A3