


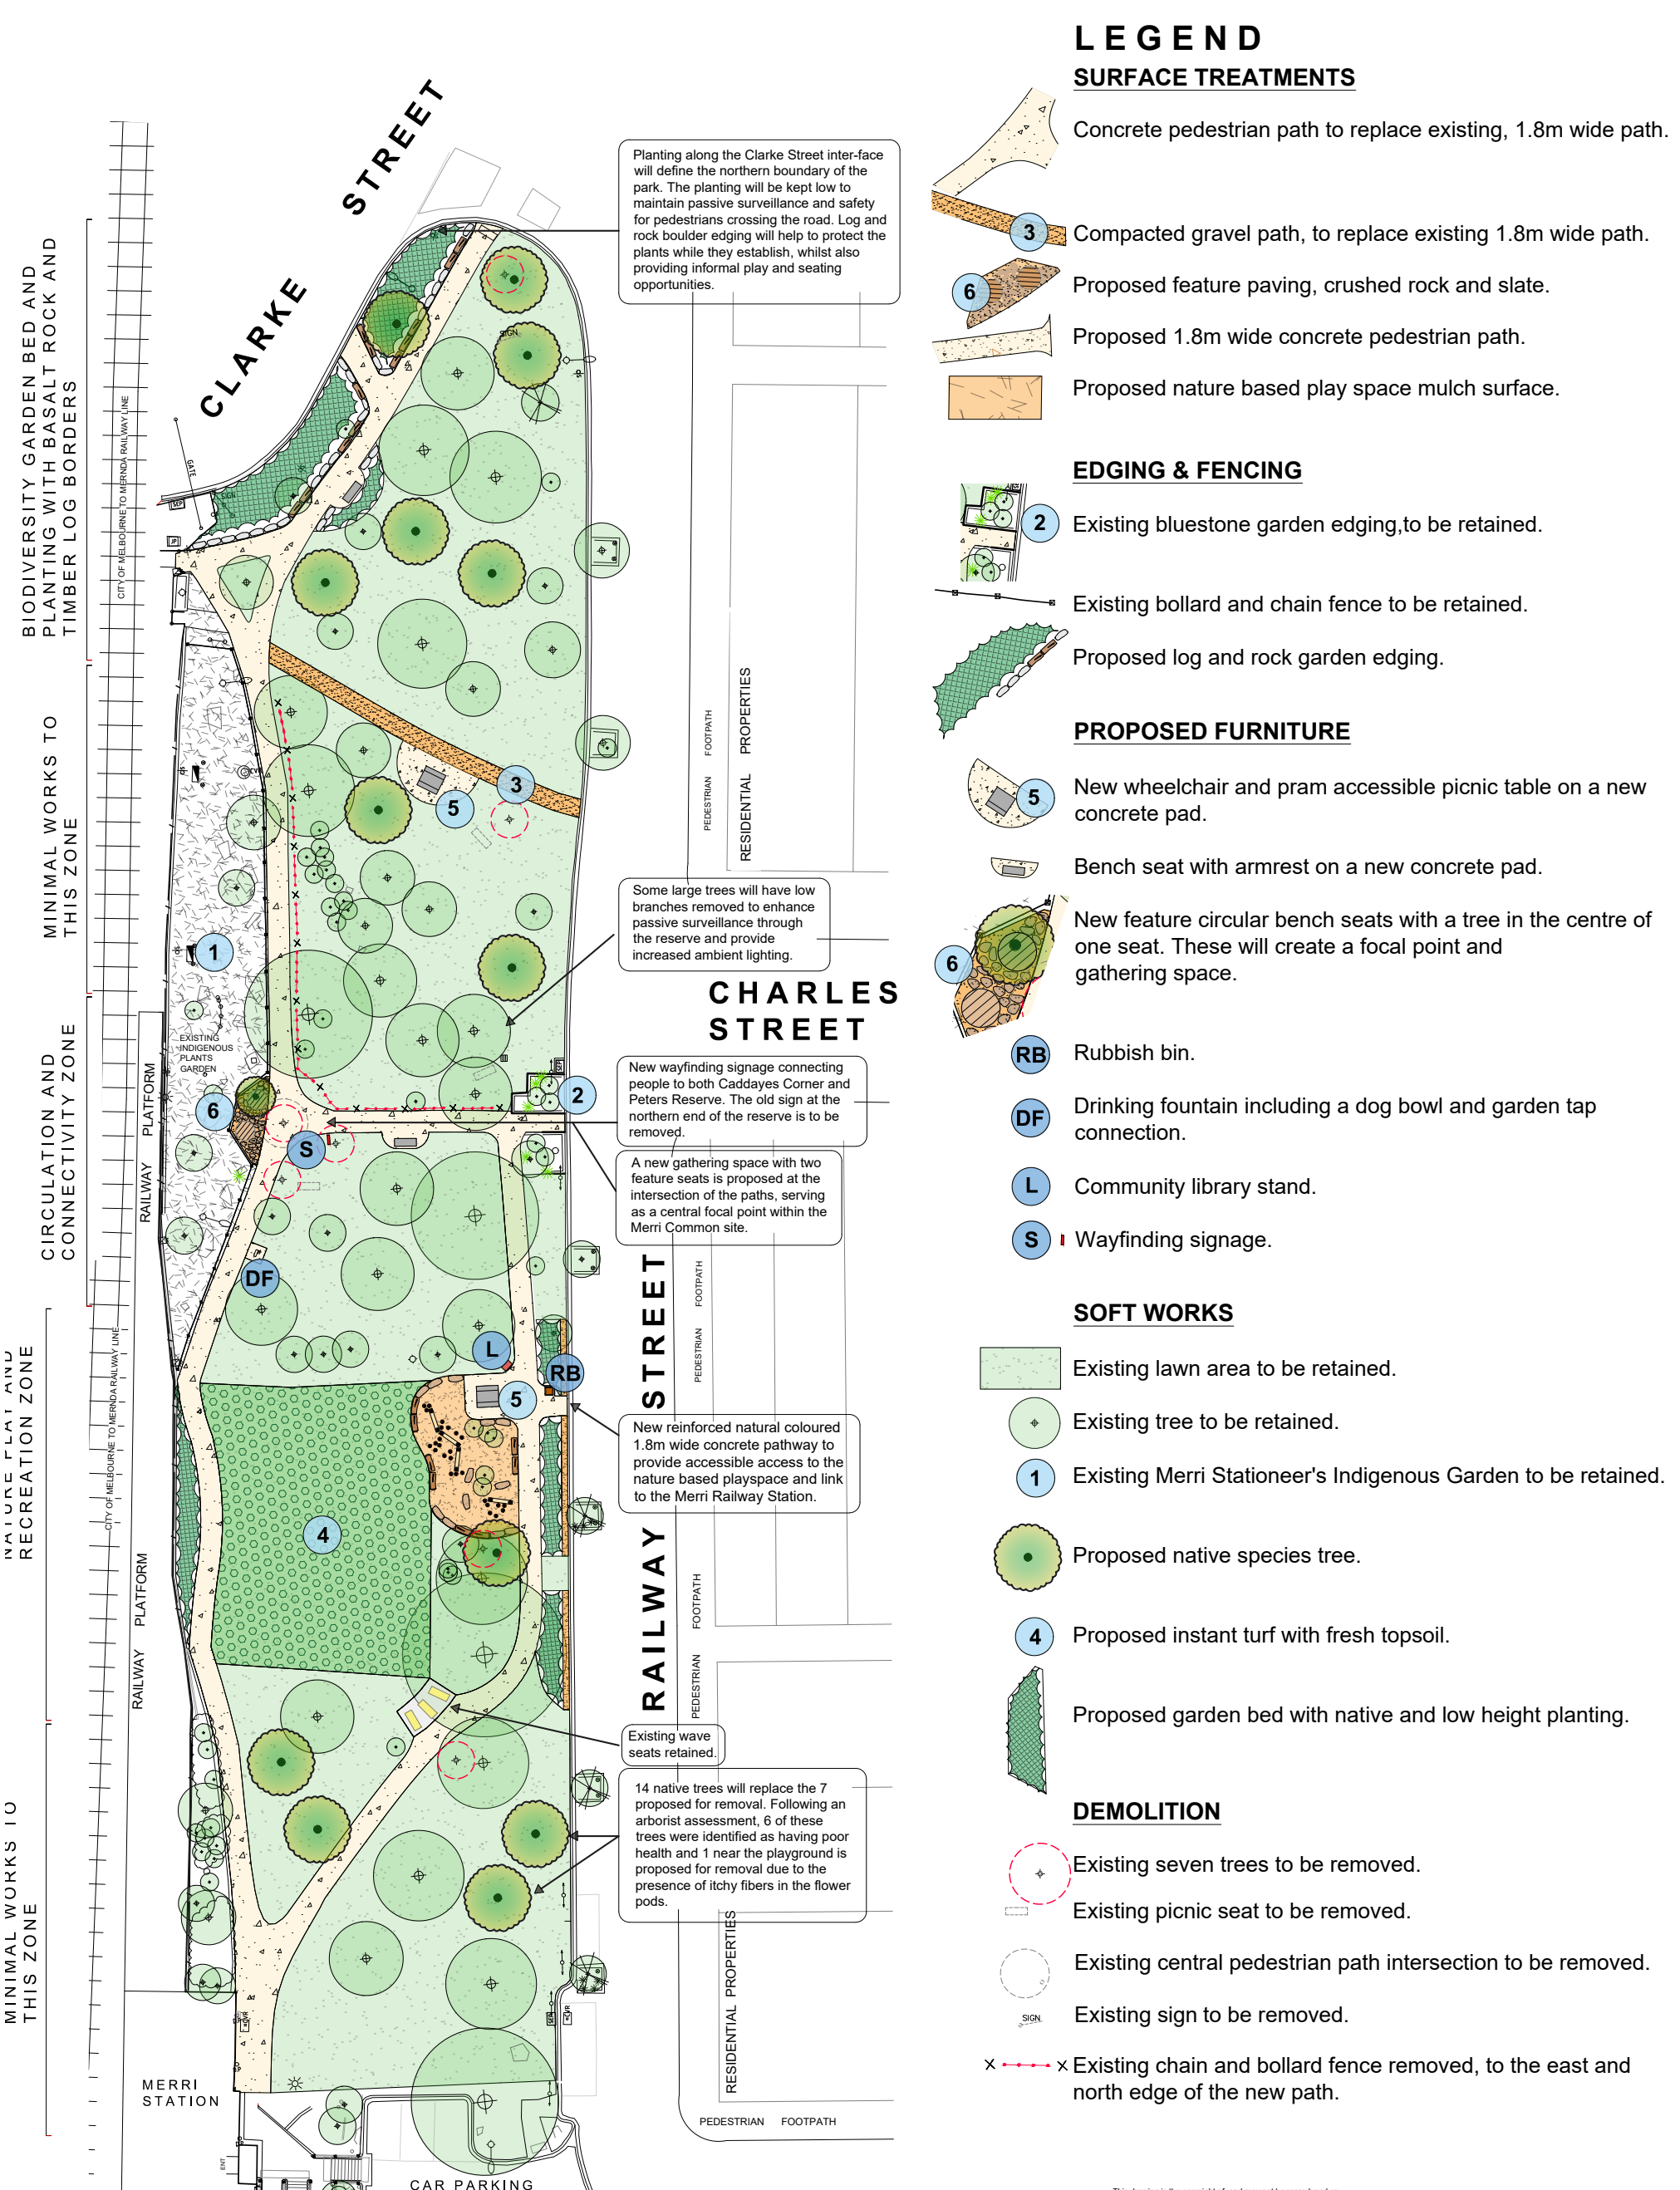

REFINED CONCEPT PLAN - JULY 2025
MERRI COMMON - 36A BRIDGE STREET, NORTHCOTE
DAREBIN CITY COUNCIL

This drawing is the copyright of, and may not be reproduced or transmitted without prior consent of Michael Smith and Associates Landscape Architecture and Urban Design

MICHAEL SMITH AND ASSOCIATES
Landscape Architecture and Urban Design

Office: 1st floor, 407 Whitehorse Road, Balwyn VIC 3103
Postal: 5 Jervis Street, Camberwell VIC 3124
Tel: 9830 0414
Fax: 9830 2555
Email: mike@mslandurb.com.au

Drawn: SP/AL
Date: 31.07.2025
Project No.: 24-023
Cad File:
Drawing No.: Sheet 1 of x

SCALE 1:200 (B1 SHEET)


PLANTING



Allocasuarina verticillata



Acacia implexa

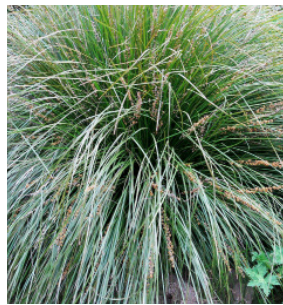

Lomandra longifolia
'Tanika'



Einadia nutans



Senna artemisioides



Rhagodia candolleana



Rhagodia spinescens



TYPICAL GARDEN BED

INFRASTRUCTURE AND NATURE PLAY ELEMENTS



CIRCULAR BENCH SEATING
WITH PLANTING



TIMBER SEAT WITH A BACK REST
AND ARMRESTS



TIMBER PICNIC TABLE



RUBBISH BIN



DRINKING FOUNTAIN, DOG BOWL
AND TAP CONNECTION



COMMUNITY LIBRARY



WAYFINDING SIGNAGE



COMPACTED TOPPINGS PATHWAY



CONCRETE PATHWAY



MUDSTONE ROCKS



TIMBER STEPPING LOGS



TIMBER LOGS



RAISED TIMBER BALANCING LOGS



CARVED ANIMAL MOTIFS



CARVED ANIMAL MOTIFS




TIMBER TOTEM POLES AND STEPPING LOGS

PALETTE OF MATERIALS

MERRI COMMEN, NORTHCOTE *Images are for illustrative purposes only

**MICHAEL SMITH
AND ASSOCIATES**
Landscape Architecture
and Urban Design

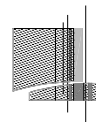

Office: 1st floor, 407 Whitehorse Road, Balwyn VIC 3103
Postal: 5 Jervis Street, Camberwell VIC 3124
Tel: 9830 0414
Fax: 9830 2555
Email: mike@msalandurb.com.au